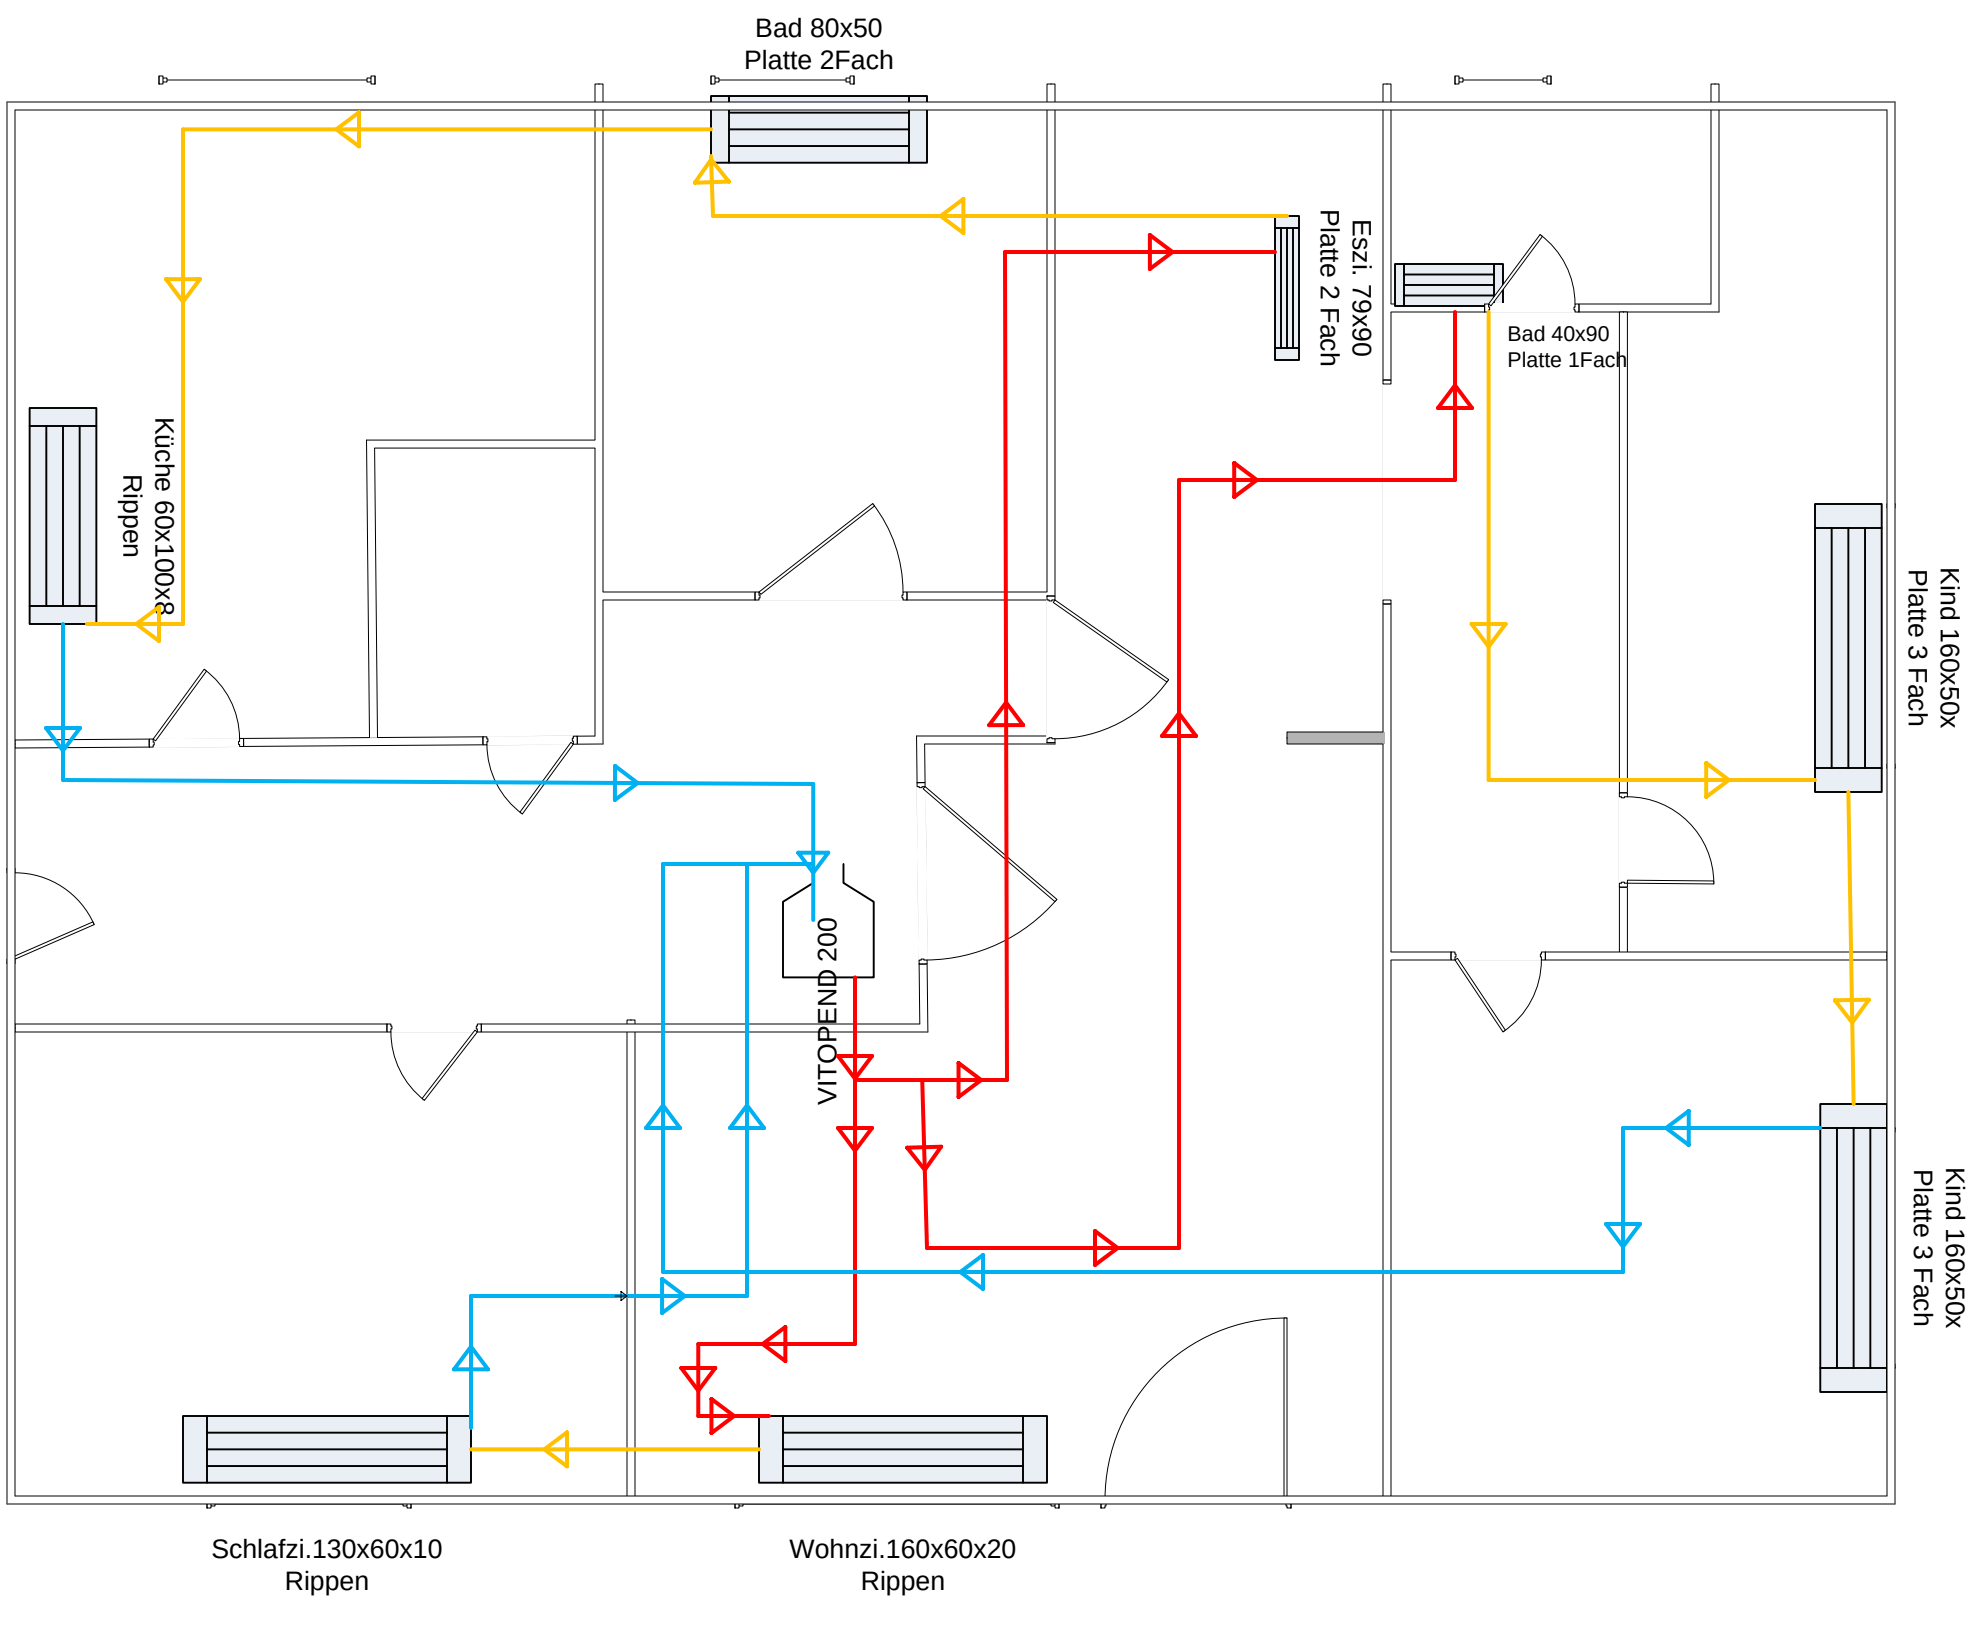
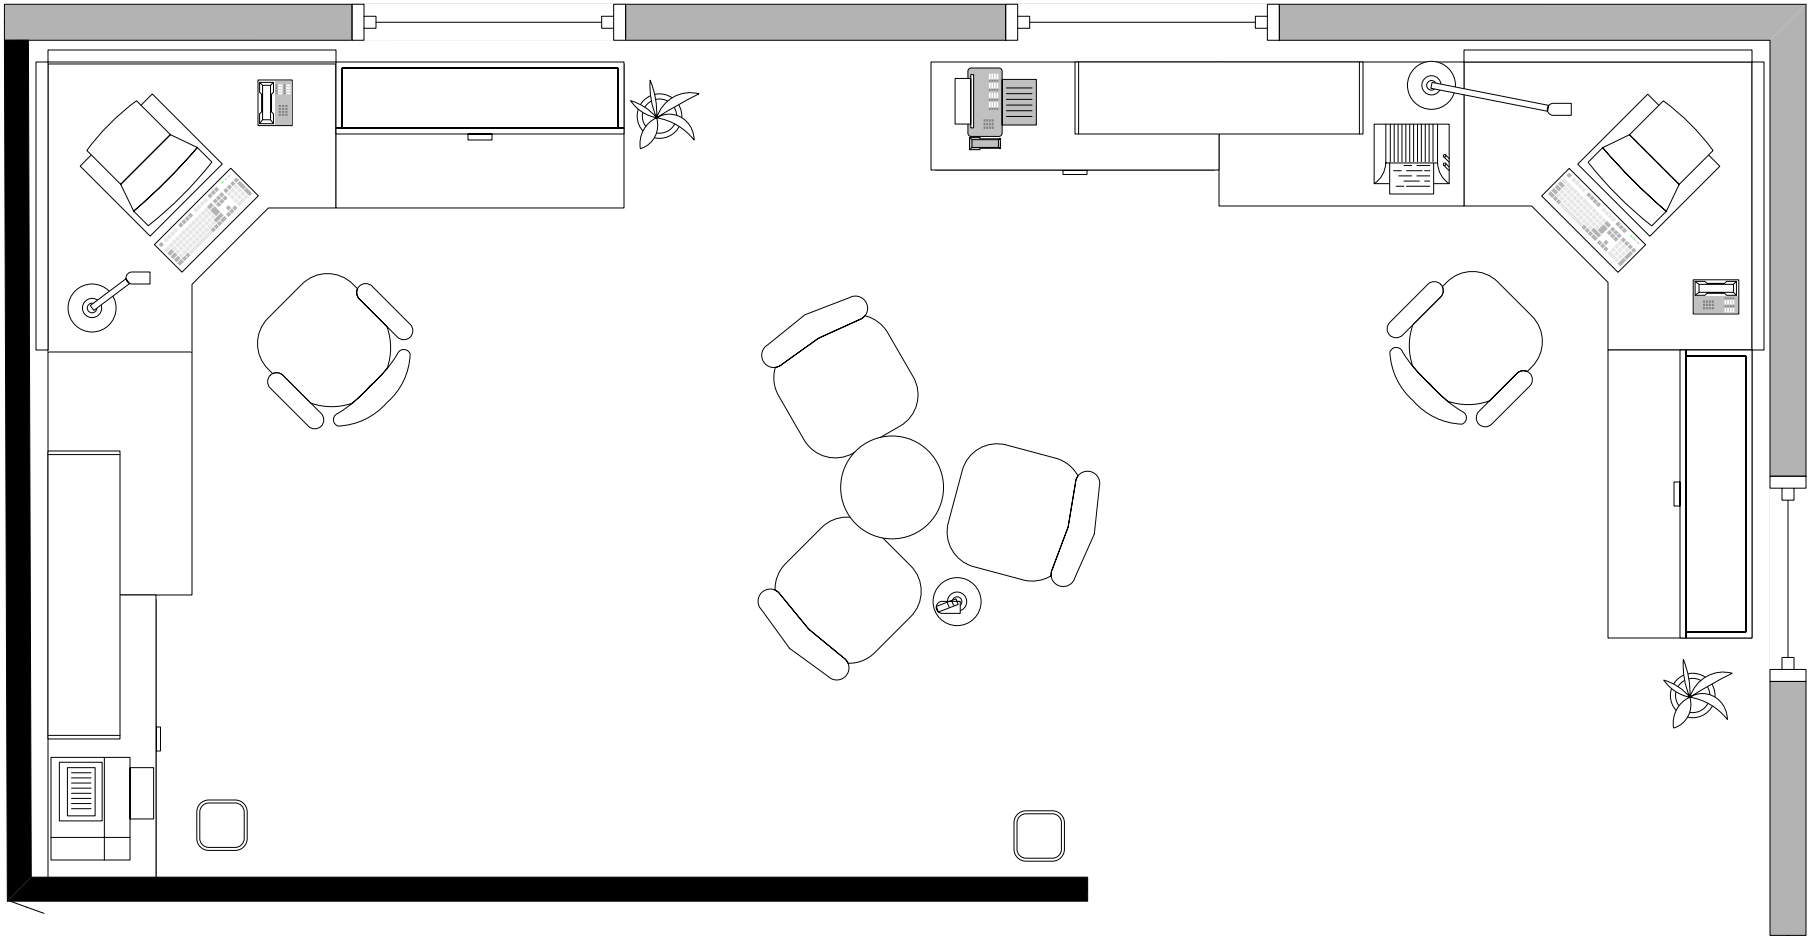

Bad 80x50
Platte 2Fach
Eszi. 79x90
Platte 2 Fach
Bad 40x90
Platte 1Fach
Küche 60x100x8
Rippen
Kind 160x50x
Platte 3 Fach
VITOPEND 200
Kind 160x50x
Platte 3 Fach
Schlafzi.130x60x10
Rippen
Wohnzi.160x60x20
Rippen



YOUR LOGO HERE

[Company Name]
[Name of Office Project]
[Address, Phone, Fax]

Architect:	
Project Contact:	
Project Contact Phone:	
Project Number:	
Date:	
Revision Date:	
Work Order Number:	
Other:	